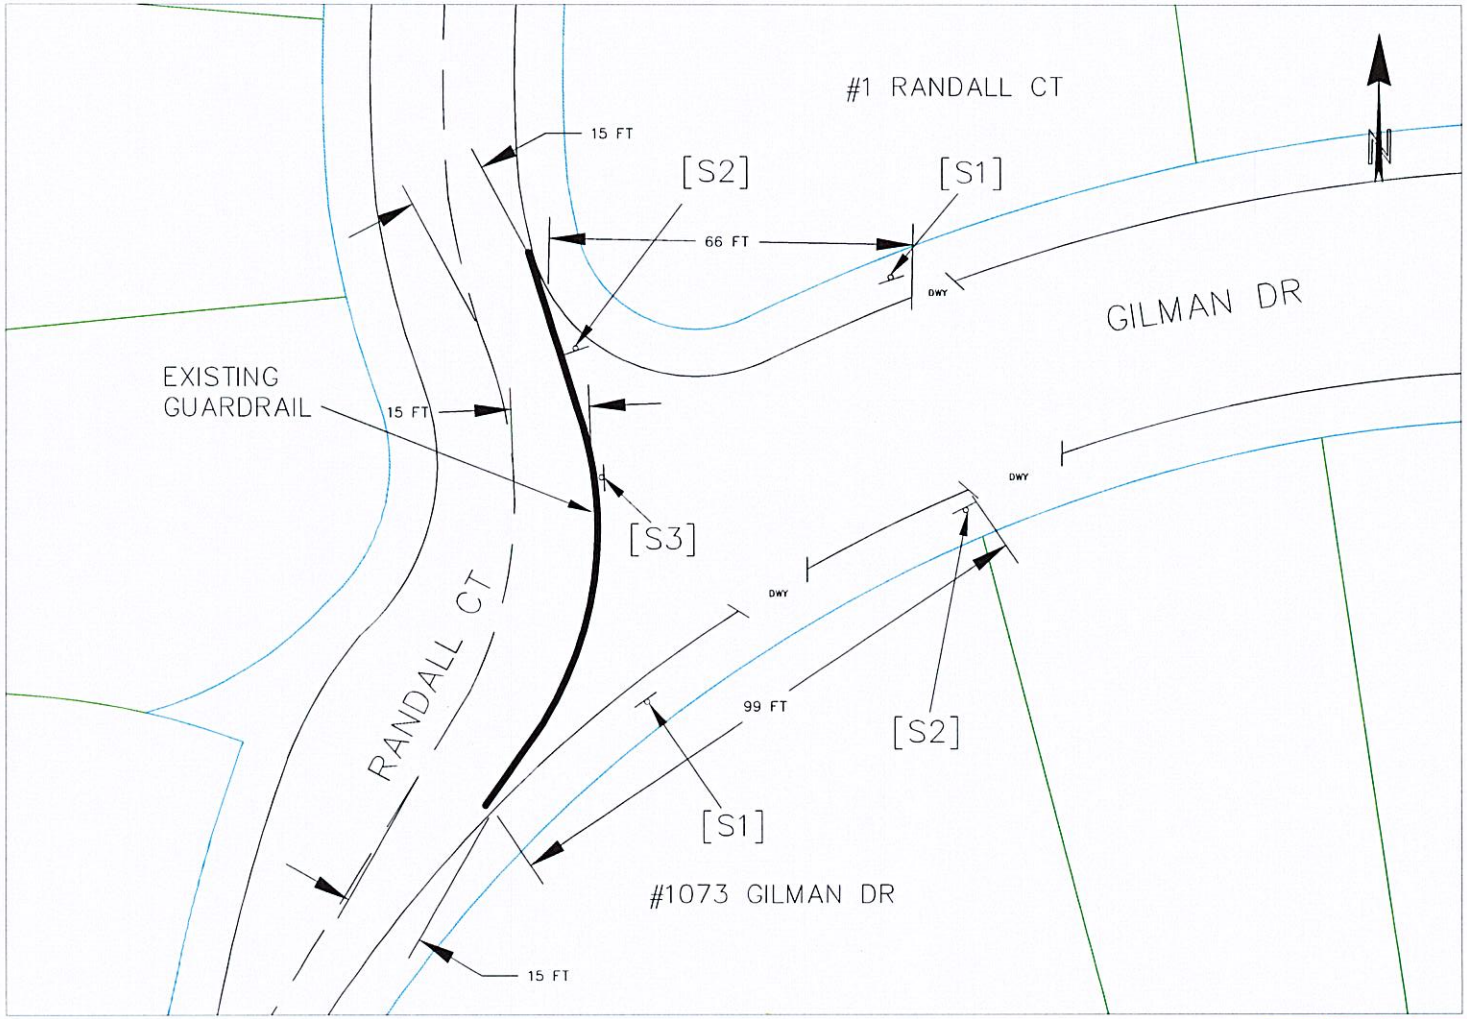

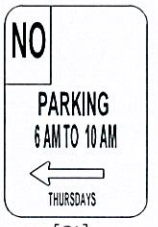

[S1]
12"x18"
NEW SIGN
R30A(CA) L
ON NEW POST

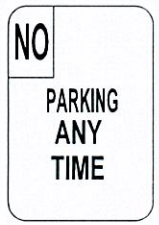

[S3]
12"x18"
NEW SIGN
R26(CA)
ON EXISTING GUARDRAIL

[S2]
12"x18"
NEW SIGN
R30A(CA) R
ON NEW POST

APPROVAL FOR CONSTRUCTION

TITLE	INITIALS	DATE
DEPUTY DIRECTOR		10/17/2024

CONCEPTUAL APPROVALS

TITLE	INITIALS	DATE
DEPUTY DIRECTOR		10/17/2024
ROAD MANAGER	TC	10/17/24
ENVIRONMENTAL PERMITS	N/A	
BOARD REPORT	YES	
OTHER AGENCY PERMITS	N/A	

APPROVED: TCheng
DATE: 10/17/24
TIMOTHY LOKHANG CHENG
R. C. E. # 90432 / EXPIRES 9-30-2025

FILENAME: F:\USERS\MTARDIO\BOARD REPORTS\2024\11 NOVEMBER\RANDALL CT AND GILMAN DR-WITH NO PARKING SIGNS\EXHIBIT A RANDALL CT AND GILMAN DR.DWG

EXHIBIT A

REVISION	DATE	DESIGNED BY: TC
		CHECKED BY: KV
		DRAWN BY: JW

PROPOSED NO PARKING RESTRICTION ON GILMAN DRIVE

SCALE: N/A
DATE: 8/29/2024
FILE NO.: WO#3580

ANN M. STILLMAN, DIRECTOR OF PUBLIC WORKS
SAN MATEO COUNTY

555 COUNTY CENTER, 5th FLOOR
REDWOOD CITY, CALIFORNIA 94063

SHEET 1 OF 1