


© 2013
Project Number: 9740.001

ATTACHMENT 3

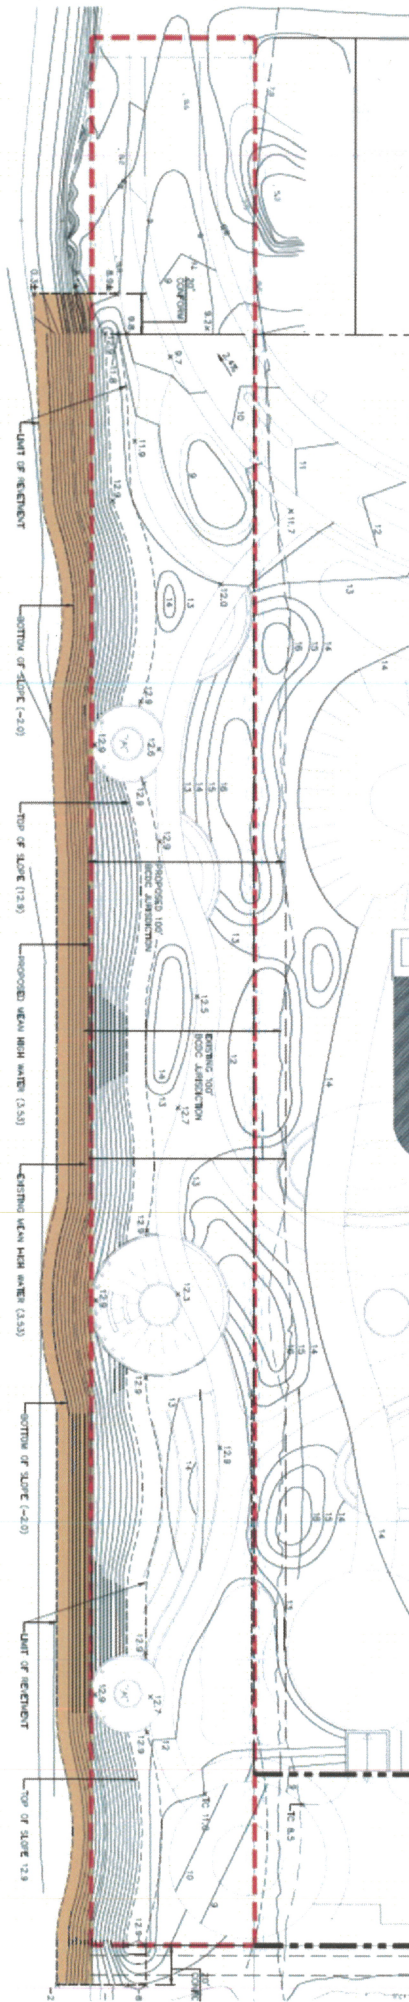

EASTERN SHORELINE (BAY SIDE) PLAN - GRADING CONCEPT:

--- NORTH-SOUTH EASEMENT PARCEL

■ EXTENT OF REDEMPTION WITHIN COUNTY OF SAN MATEO PARCEL

1667
400

0' 15' 30' 60'
SCALE 1" = 30'-0"



MP

MILLENNIUM PARTNERS

BURLINGAME POINT


300 - 330 AIRPORT BLVD, BURLINGAME, CA



FIGURE 1 - EXTENT OF REDEMPTION


DLS

ATTACHMENT 4

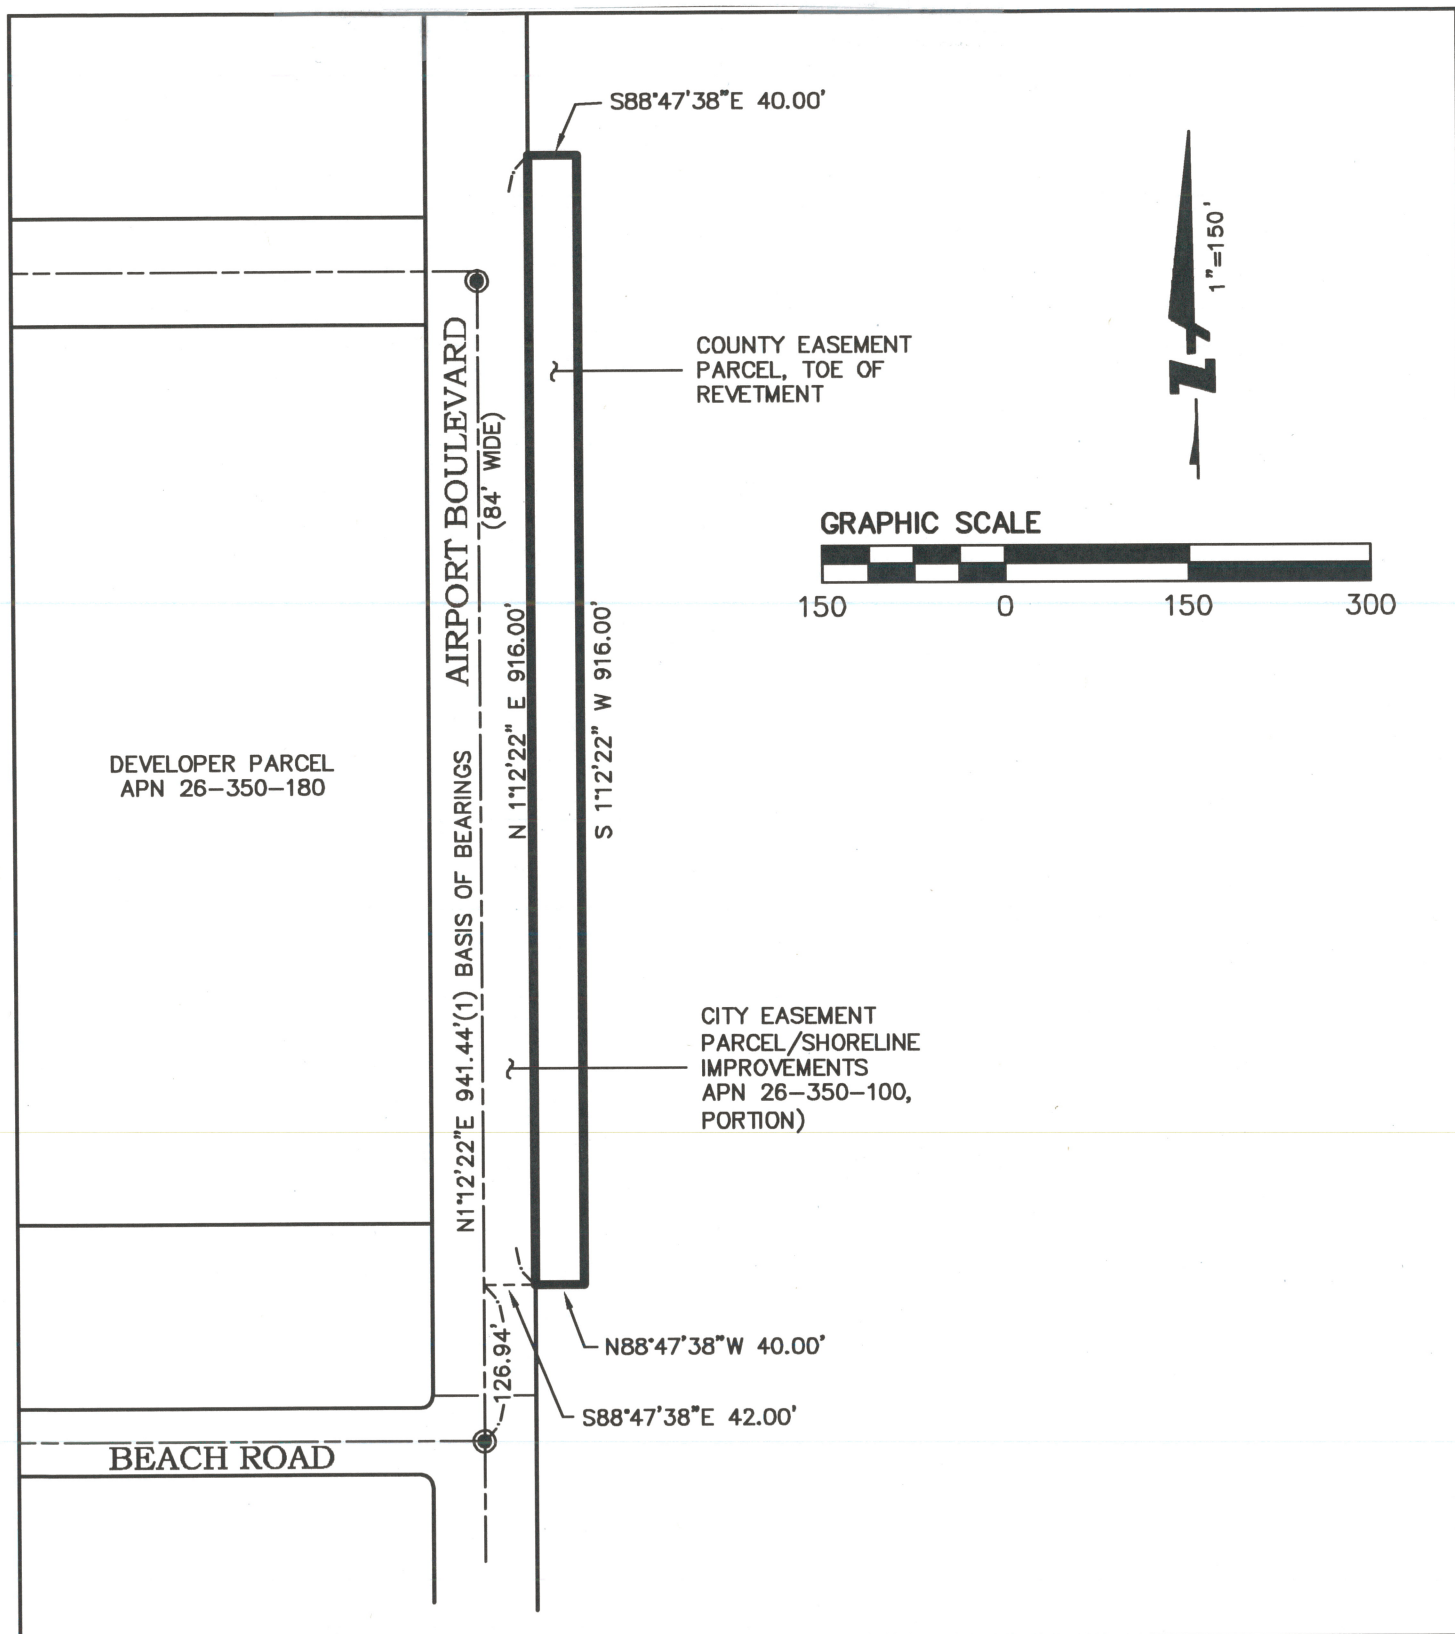

255 SHORELINE DR
SUITE 200
REDWOOD CITY, CA 94065
650-482-6300
650-482-6399 (FAX)

Subject CITY OF BURLINGAME,
SAN MATEO COUNTY
Job No. 20090073-11
By RKB Date 06/26/14 Chkd. _____
SHEET 1 OF 1

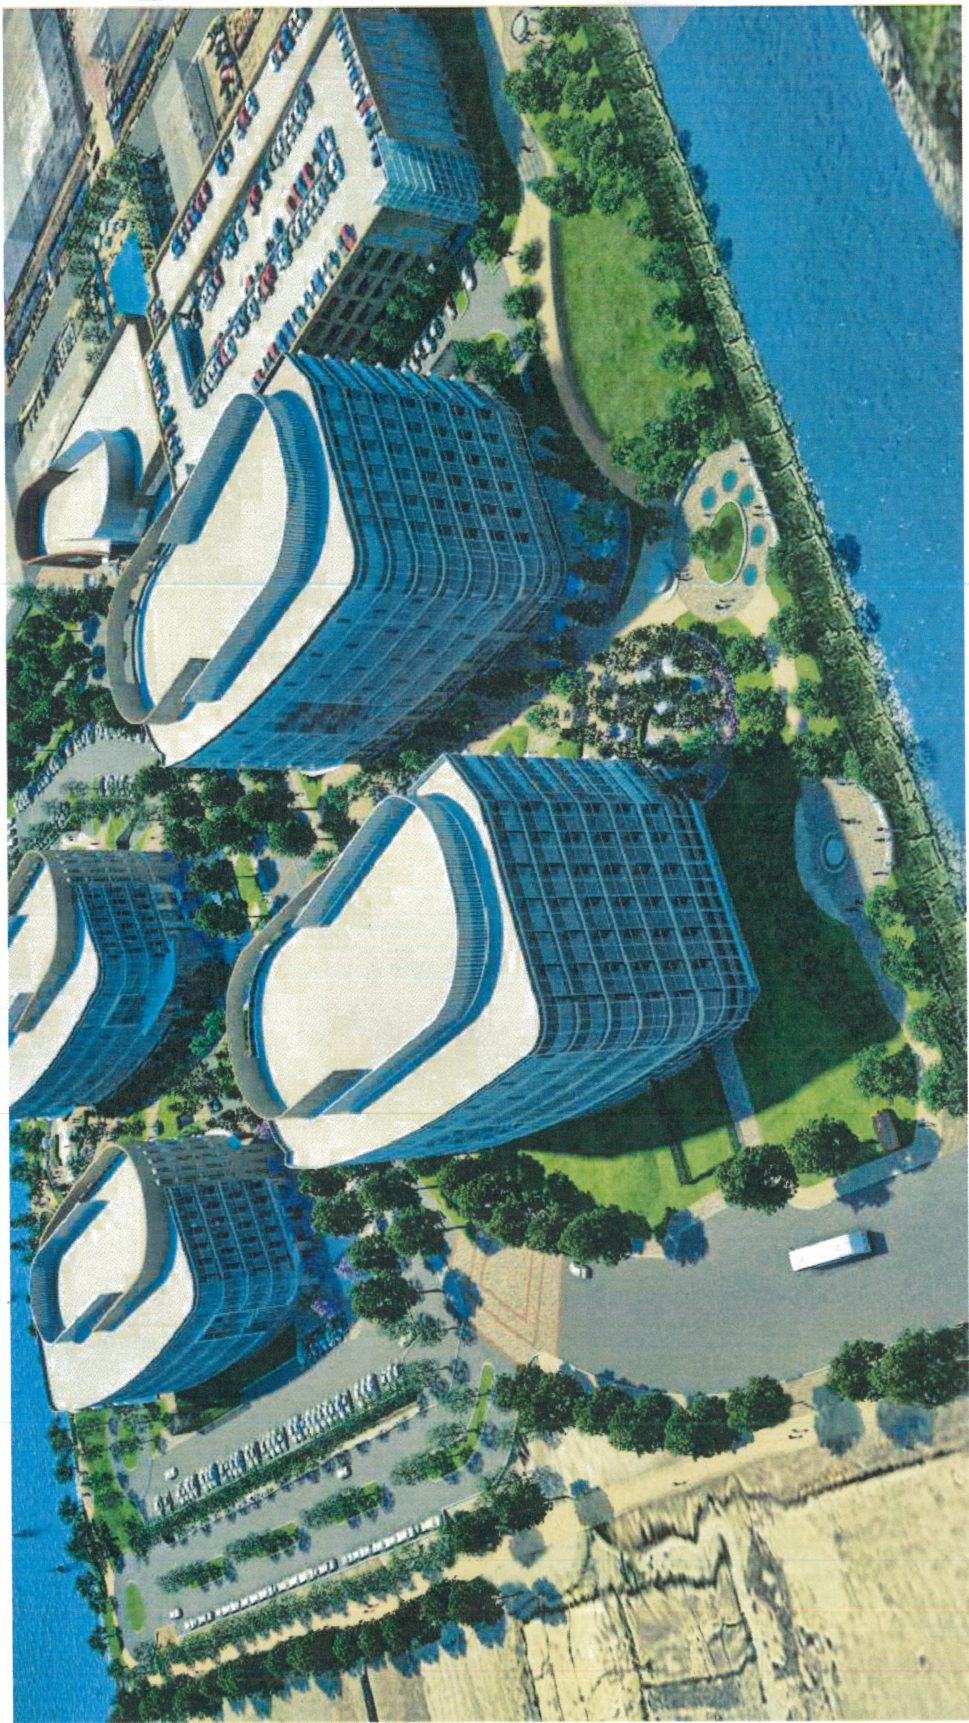

① WESTERN SHORELINE

MP

MILLENNIUM PARTNERS

BURLINGAME POINT


300 - 333 AIRPORT BLVD, BURLINGAME, CA

Site and Building Character Sketches
SUBMITTAL FOR SFECDC PERMIT 1221.2012

22

DES

© 2012
Project Number: 5746201

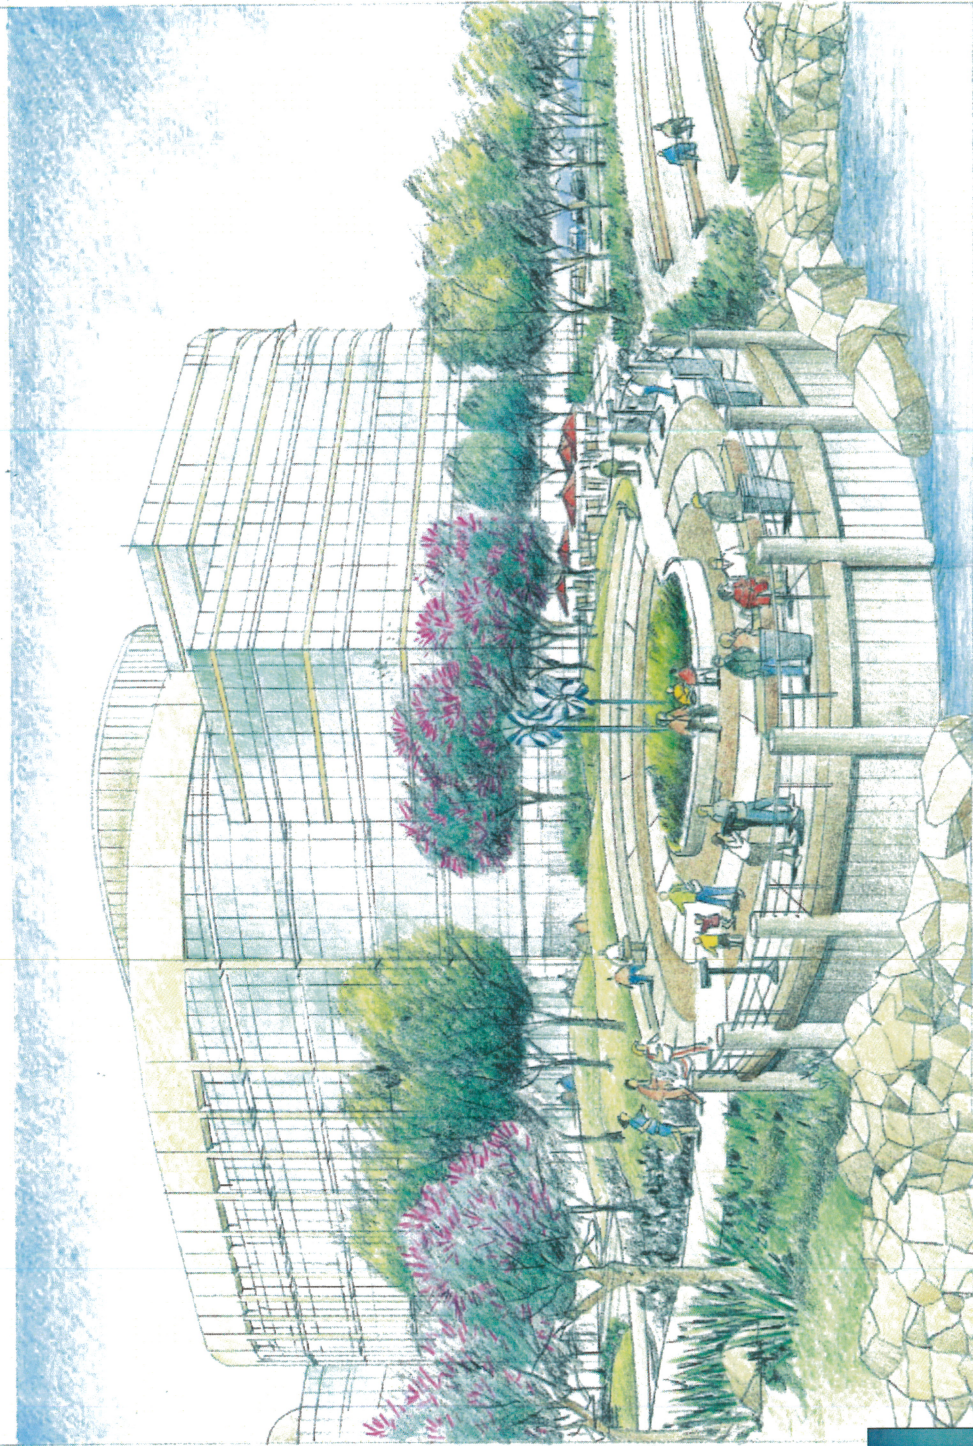

① OVERLOOK TO THE BAY AT EASTERN SHORELINE



MP

MILLENNIUM PARTNERS

BURLINGAME POINT

300 - 333 AIRPORT BLVD, BURLINGAME, CA.

Site and Building Character Sketches
SUBMITTAL FOR SFBCD PERMIT 12/1/2012

19

DES

© 2012
Project Number: 5740.001