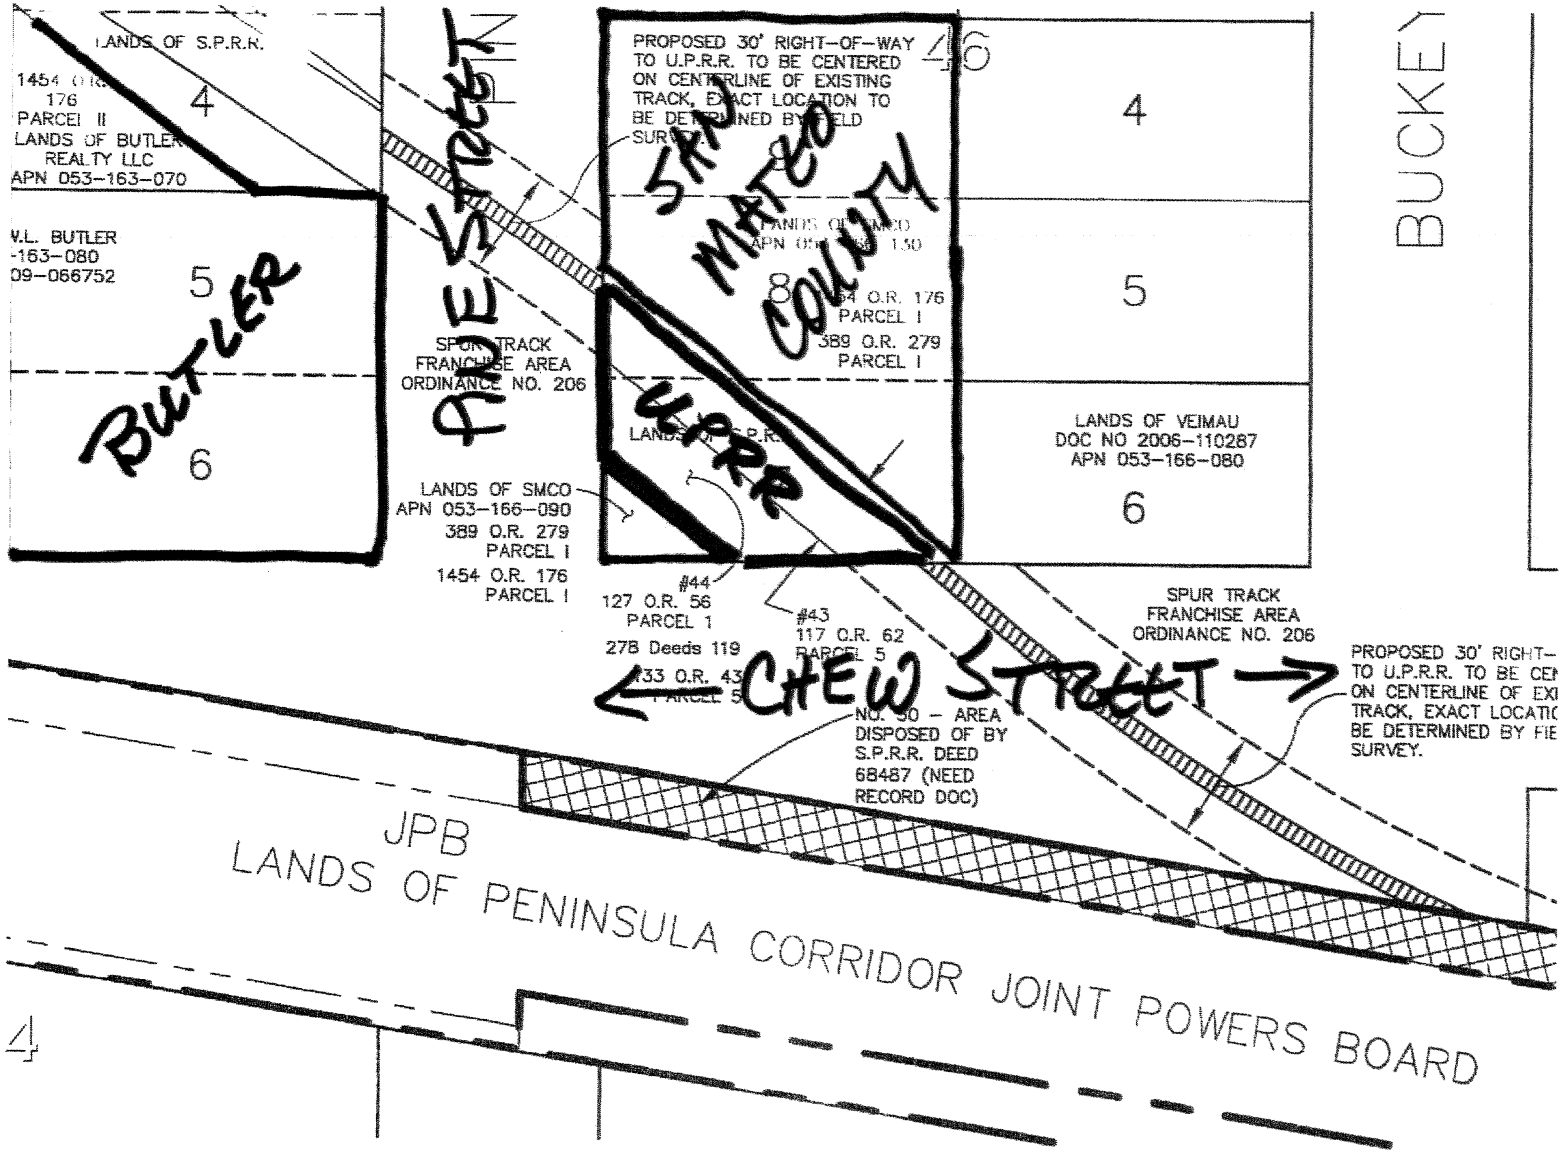
LANDS OF S.P.R.R.
1454 O.R. 176
PARCEL II
LANDS OF BUTLER REALTY LLC
APN 053-163-070
4
V.L. BUTLER
-163-080
09-066752
5
6
BUTLER
PROPOSED 30' RIGHT-OF-WAY TO U.P.R.R. TO BE CENTERED ON CENTERLINE OF EXISTING TRACK, EXACT LOCATION TO BE DETERMINED BY FIELD SURVEY.
SAN MATEO COUNTY
UPRR
SPUR TRACK FRANCHISE AREA ORDINANCE NO. 206
LANDS OF SMCO
APN 053-166-090
389 O.R. 279
PARCEL I
1454 O.R. 176
PARCEL I
#44
127 O.R. 56
PARCEL 1
278 Deeds 119
#43
117 O.R. 62
PARCEL 5
CHEW STREET
NO. 50 - AREA DISPOSED OF BY S.P.R.R. DEED 68487 (NEED RECORD DOC)
LANDS OF VEIMAU
DOC NO 2006-110287
APN 053-166-080
SPUR TRACK FRANCHISE AREA ORDINANCE NO. 206
PROPOSED 30' RIGHT-
TO U.P.R.R. TO BE CE
ON CENTERLINE OF EX
TRACK, EXACT LOCATI
BE DETERMINED BY FIE
SURVEY.
BUCKE
JPB
LANDS OF PENINSULA CORRIDOR JOINT POWERS BOARD